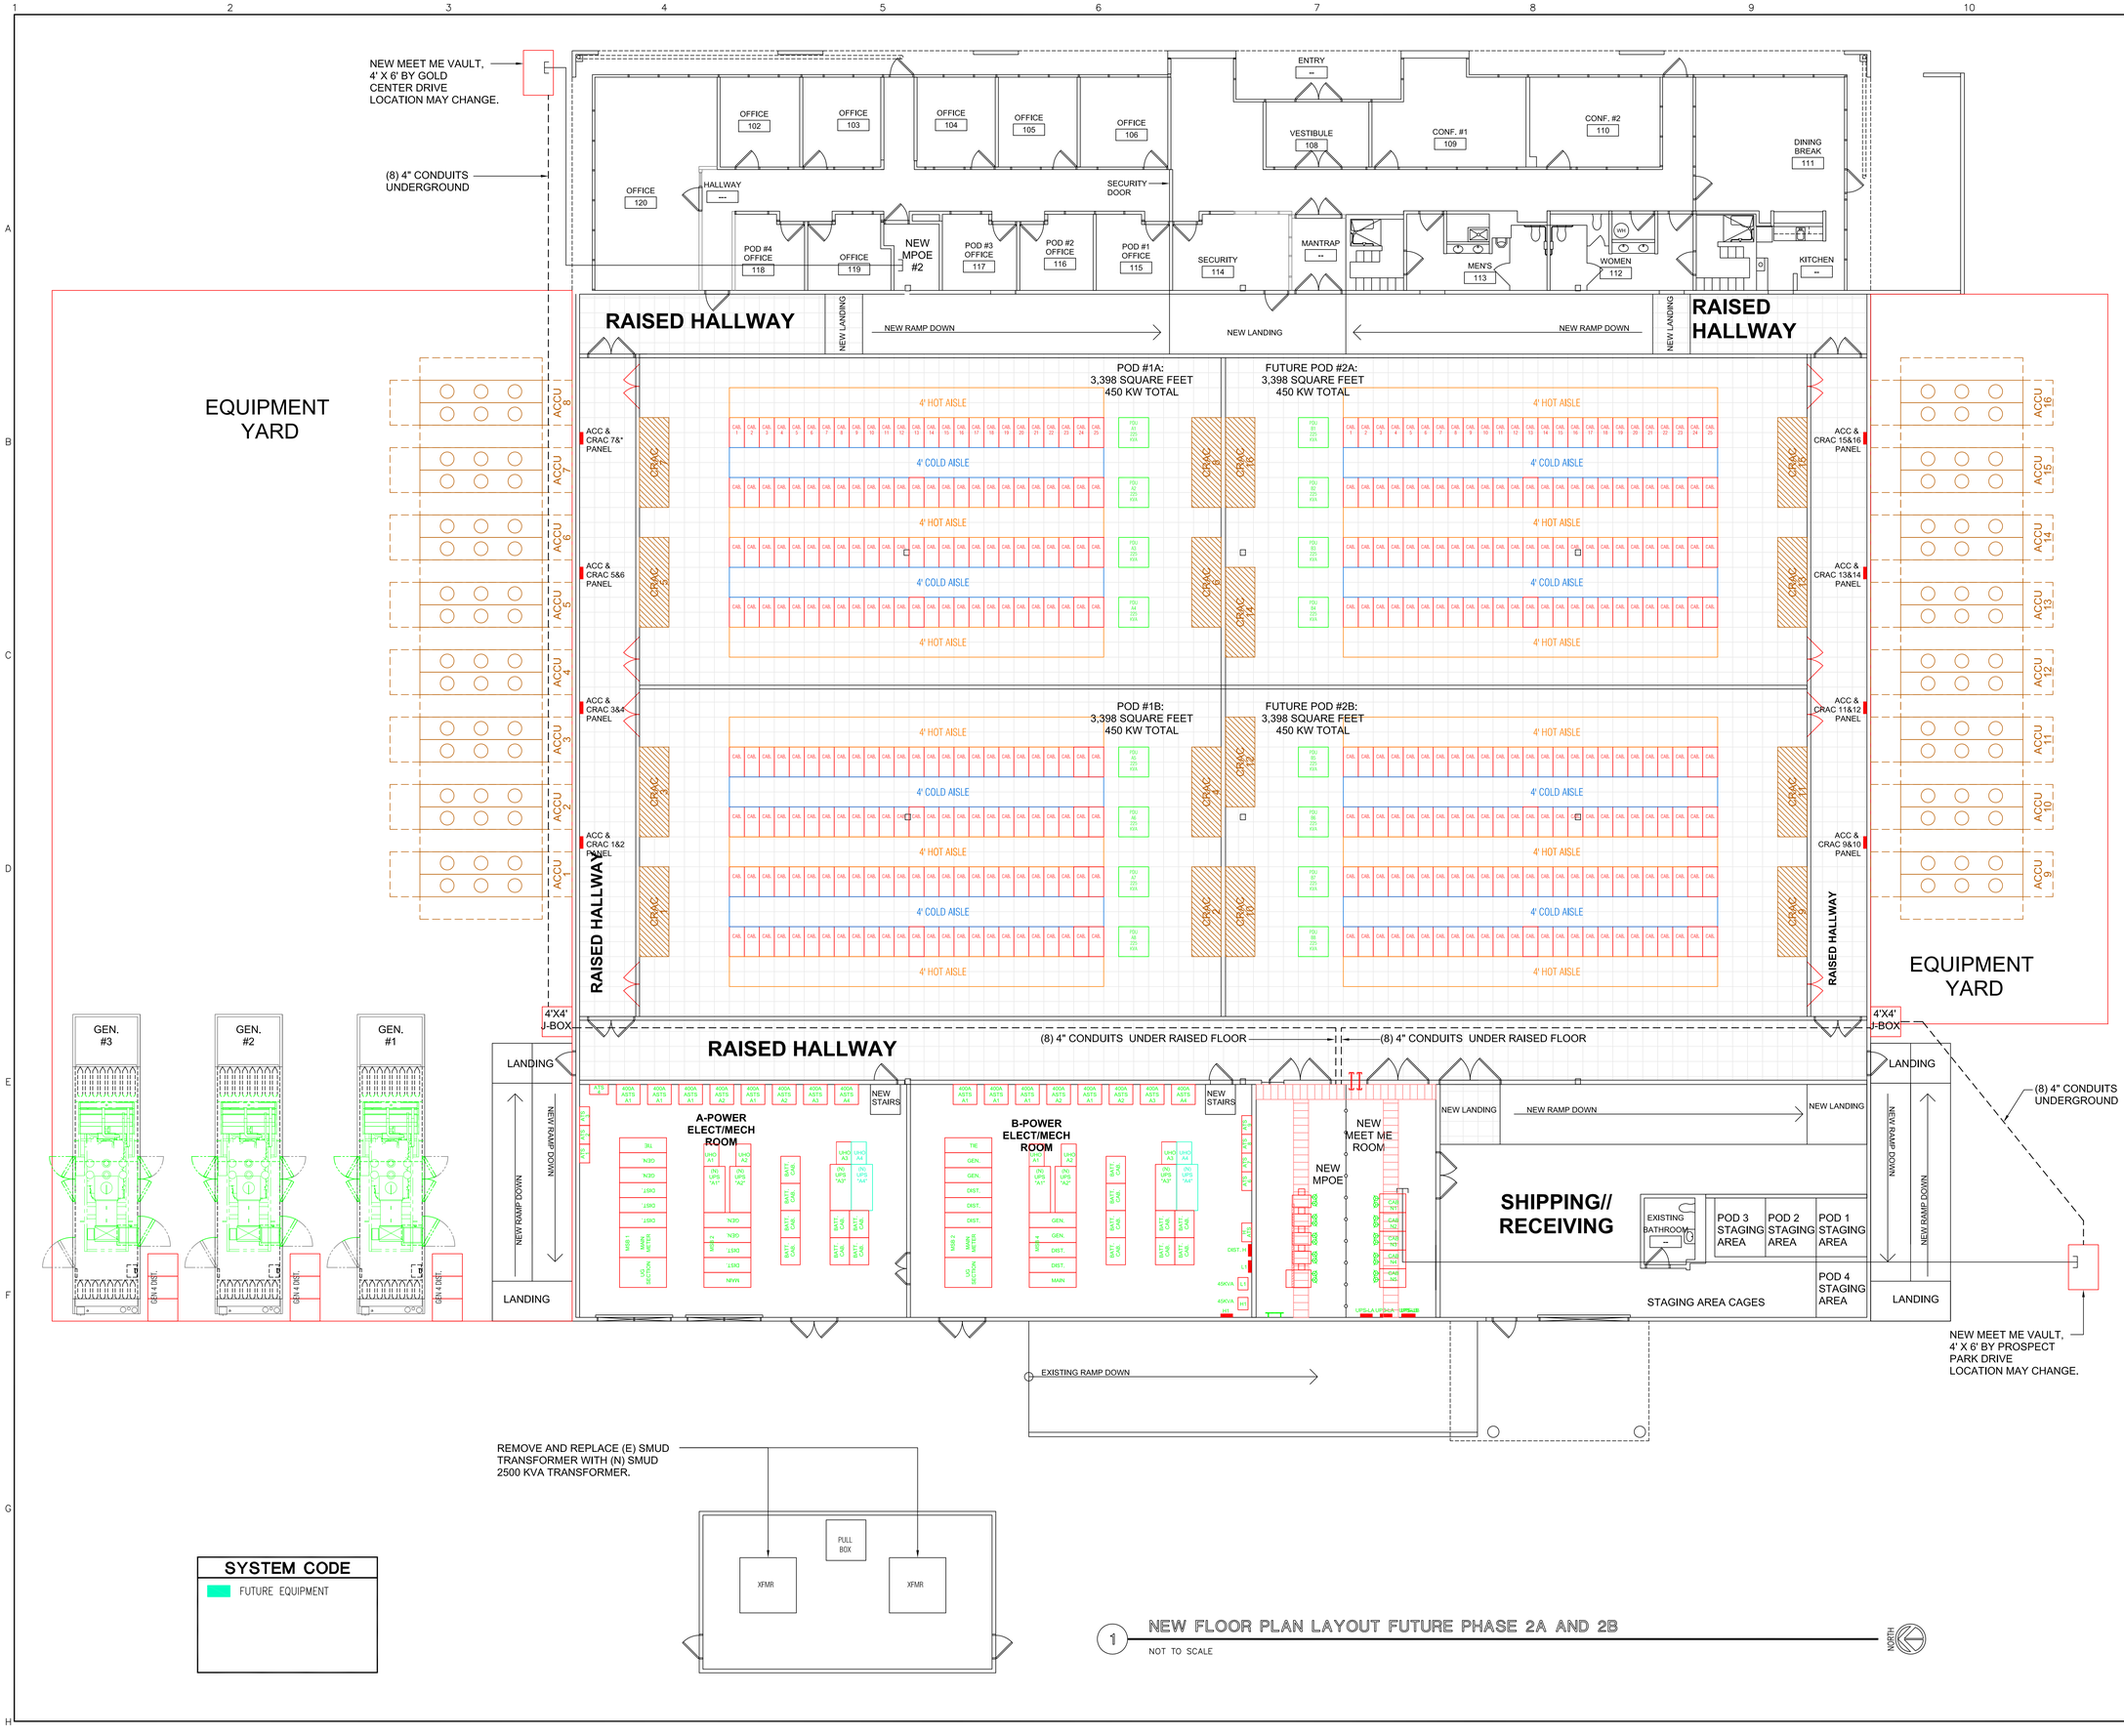

EQUIPMENT YARD

SYSTEM CODE

FUTURE EQUIPMENT

1 NEW FLOOR PLAN LAYOUT FUTURE PHASE 2A AND 2B

NOT TO SCALE

NORTH

ECOM ENGINEERING INC.

1796 Tribute Road, Suite 100
Sacramento, CA. 95815
916.641.5600
916.641.1640 fax
www.ecomeng.com

CLIENT AND PROJECT

GOLD DATA CENTERS

10980 GOLD CENTER DR
RANCHO CORDOVA,
CA 95670

STAMP

AGENCY APPROVAL

REVISIONS

NO.	DATE:	DESCRIPTION:

SHEET TITLE

NEW FLOOR PLAN LAYOUT FUTURE PHASE 2A AND 2B

PROJECT NO: PR13-0275.XX	ENG/ARCH: ECOM	PROJECT MANAGER: DAVE SMITH
SCALE: AS NOTED	DRAWING:	
DATE: 9/18/2013		E3.1B
DRAWN: ECOM		